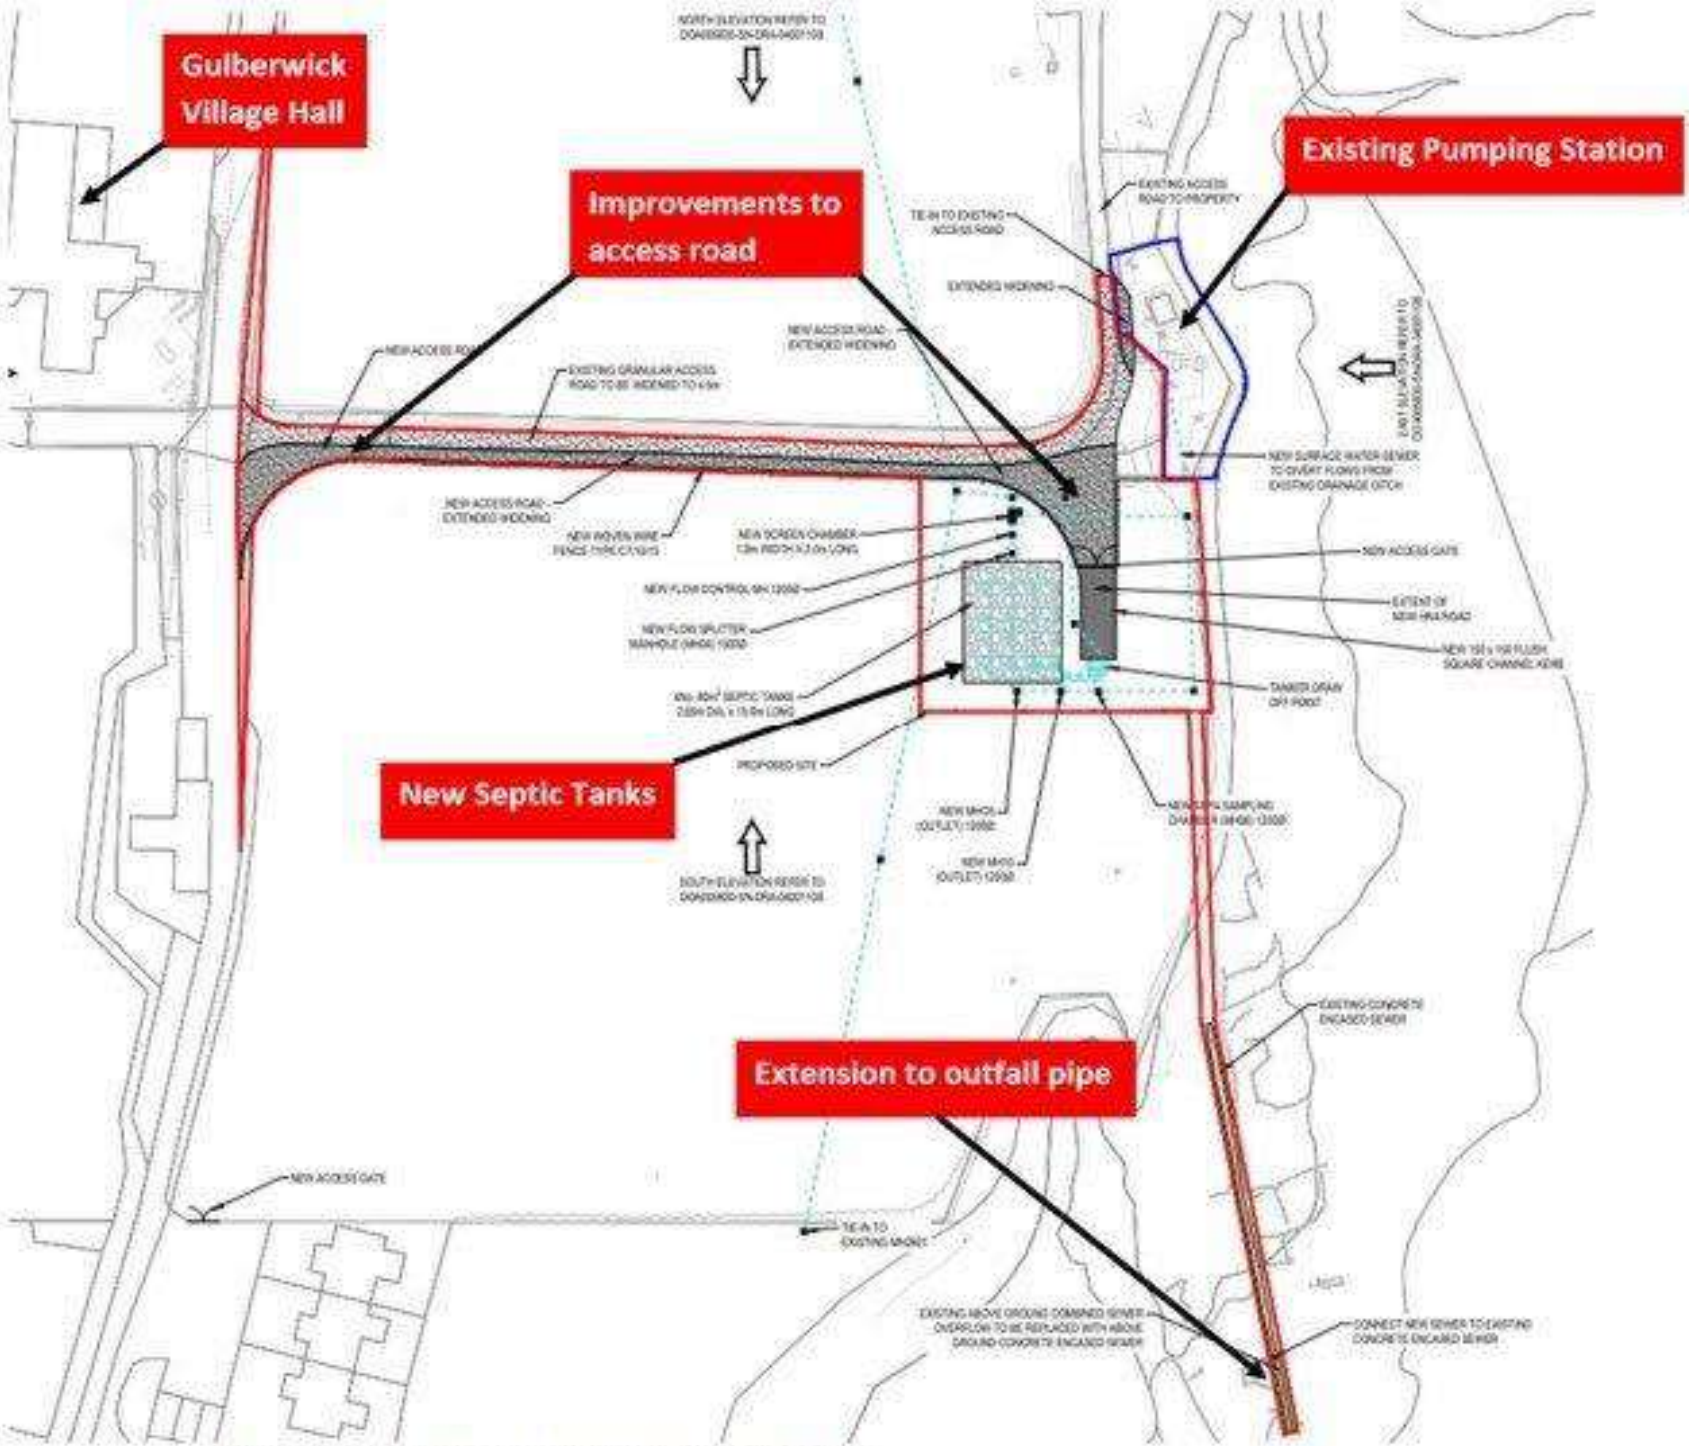

Above: Location of proposed work.